Irish Canoe Union

Tree Planting Specification and ctiteria :

- Sorbus acuparia x 16 (native mountain ash)
- Size 10-12 cm girth standard bare rooted.
- Trees will be planted at 500cm centres.
- Tree will be planted during dormant season.
- Trees will be staked using 5 x 180cm round poles.

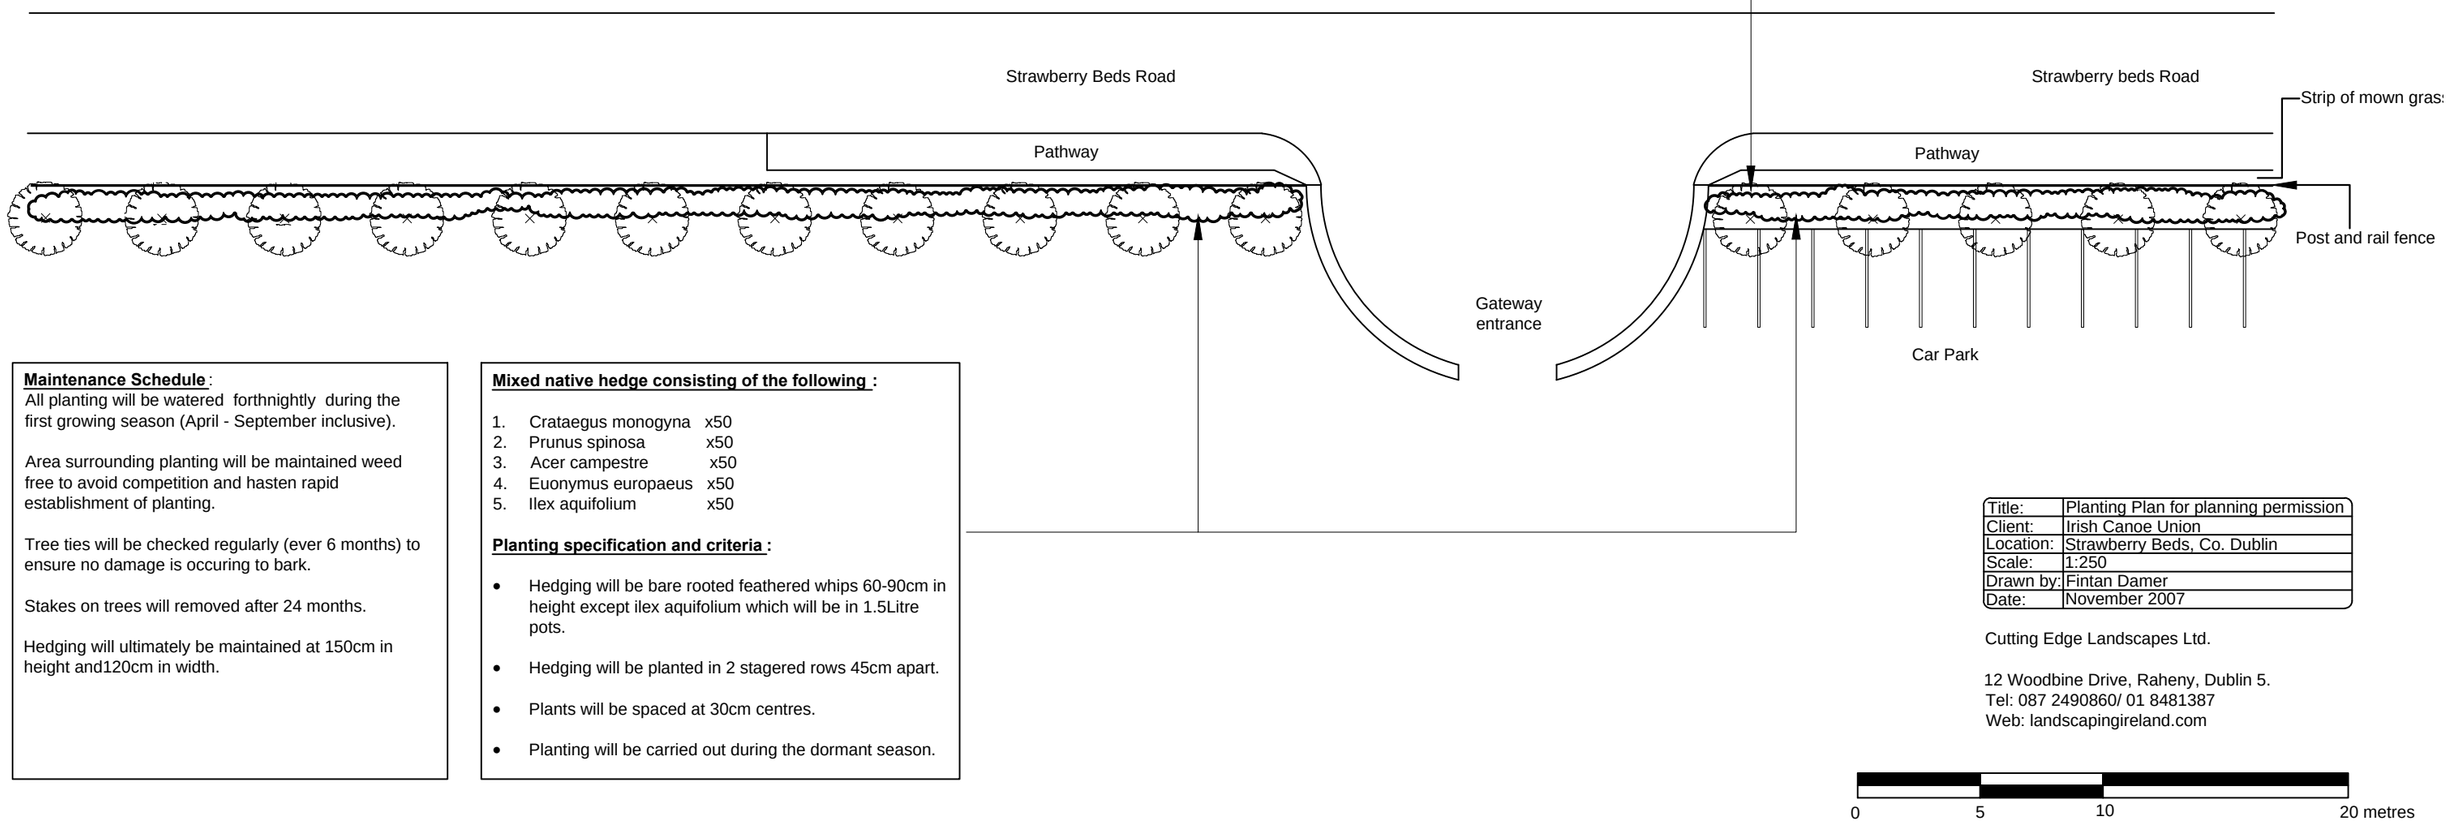

Maintenance Schedule :
All planting will be watered forthnightly during the first growing season (April - September inclusive).

Area surrounding planting will be maintained weed free to avoid competition and hasten rapid establishment of planting.

Tree ties will be checked regularly (ever 6 months) to ensure no damage is occuring to bark.

Stakes on trees will removed after 24 months.

Hedging will ultimately be maintained at 150cm in height and120cm in width.

Mixed native hedge consisting of the following :

1. Crataegus monogyna x50
2. Prunus spinosa x50
3. Acer campestre x50
4. Euonymus europaeus x50
5. Ilex aquifolium x50

Planting specification and criteria :

- Hedging will be bare rooted feathered whips 60-90cm in height except ilex aquifolium which will be in 1.5Litre pots.
- Hedging will be planted in 2 stagered rows 45cm apart.
- Plants will be spaced at 30cm centres.
- Planting will be carried out during the dormant season.

Title:	Planting Plan for planning permission
Client:	Irish Canoe Union
Location:	Strawberry Beds, Co. Dublin
Scale:	1:250
Drawn by:	Fintan Damer
Date:	November 2007

Cutting Edge Landscapes Ltd.

12 Woodbine Drive, Raheny, Dublin 5.
Tel: 087 2490860/ 01 8481387
Web: landscapingireland.com